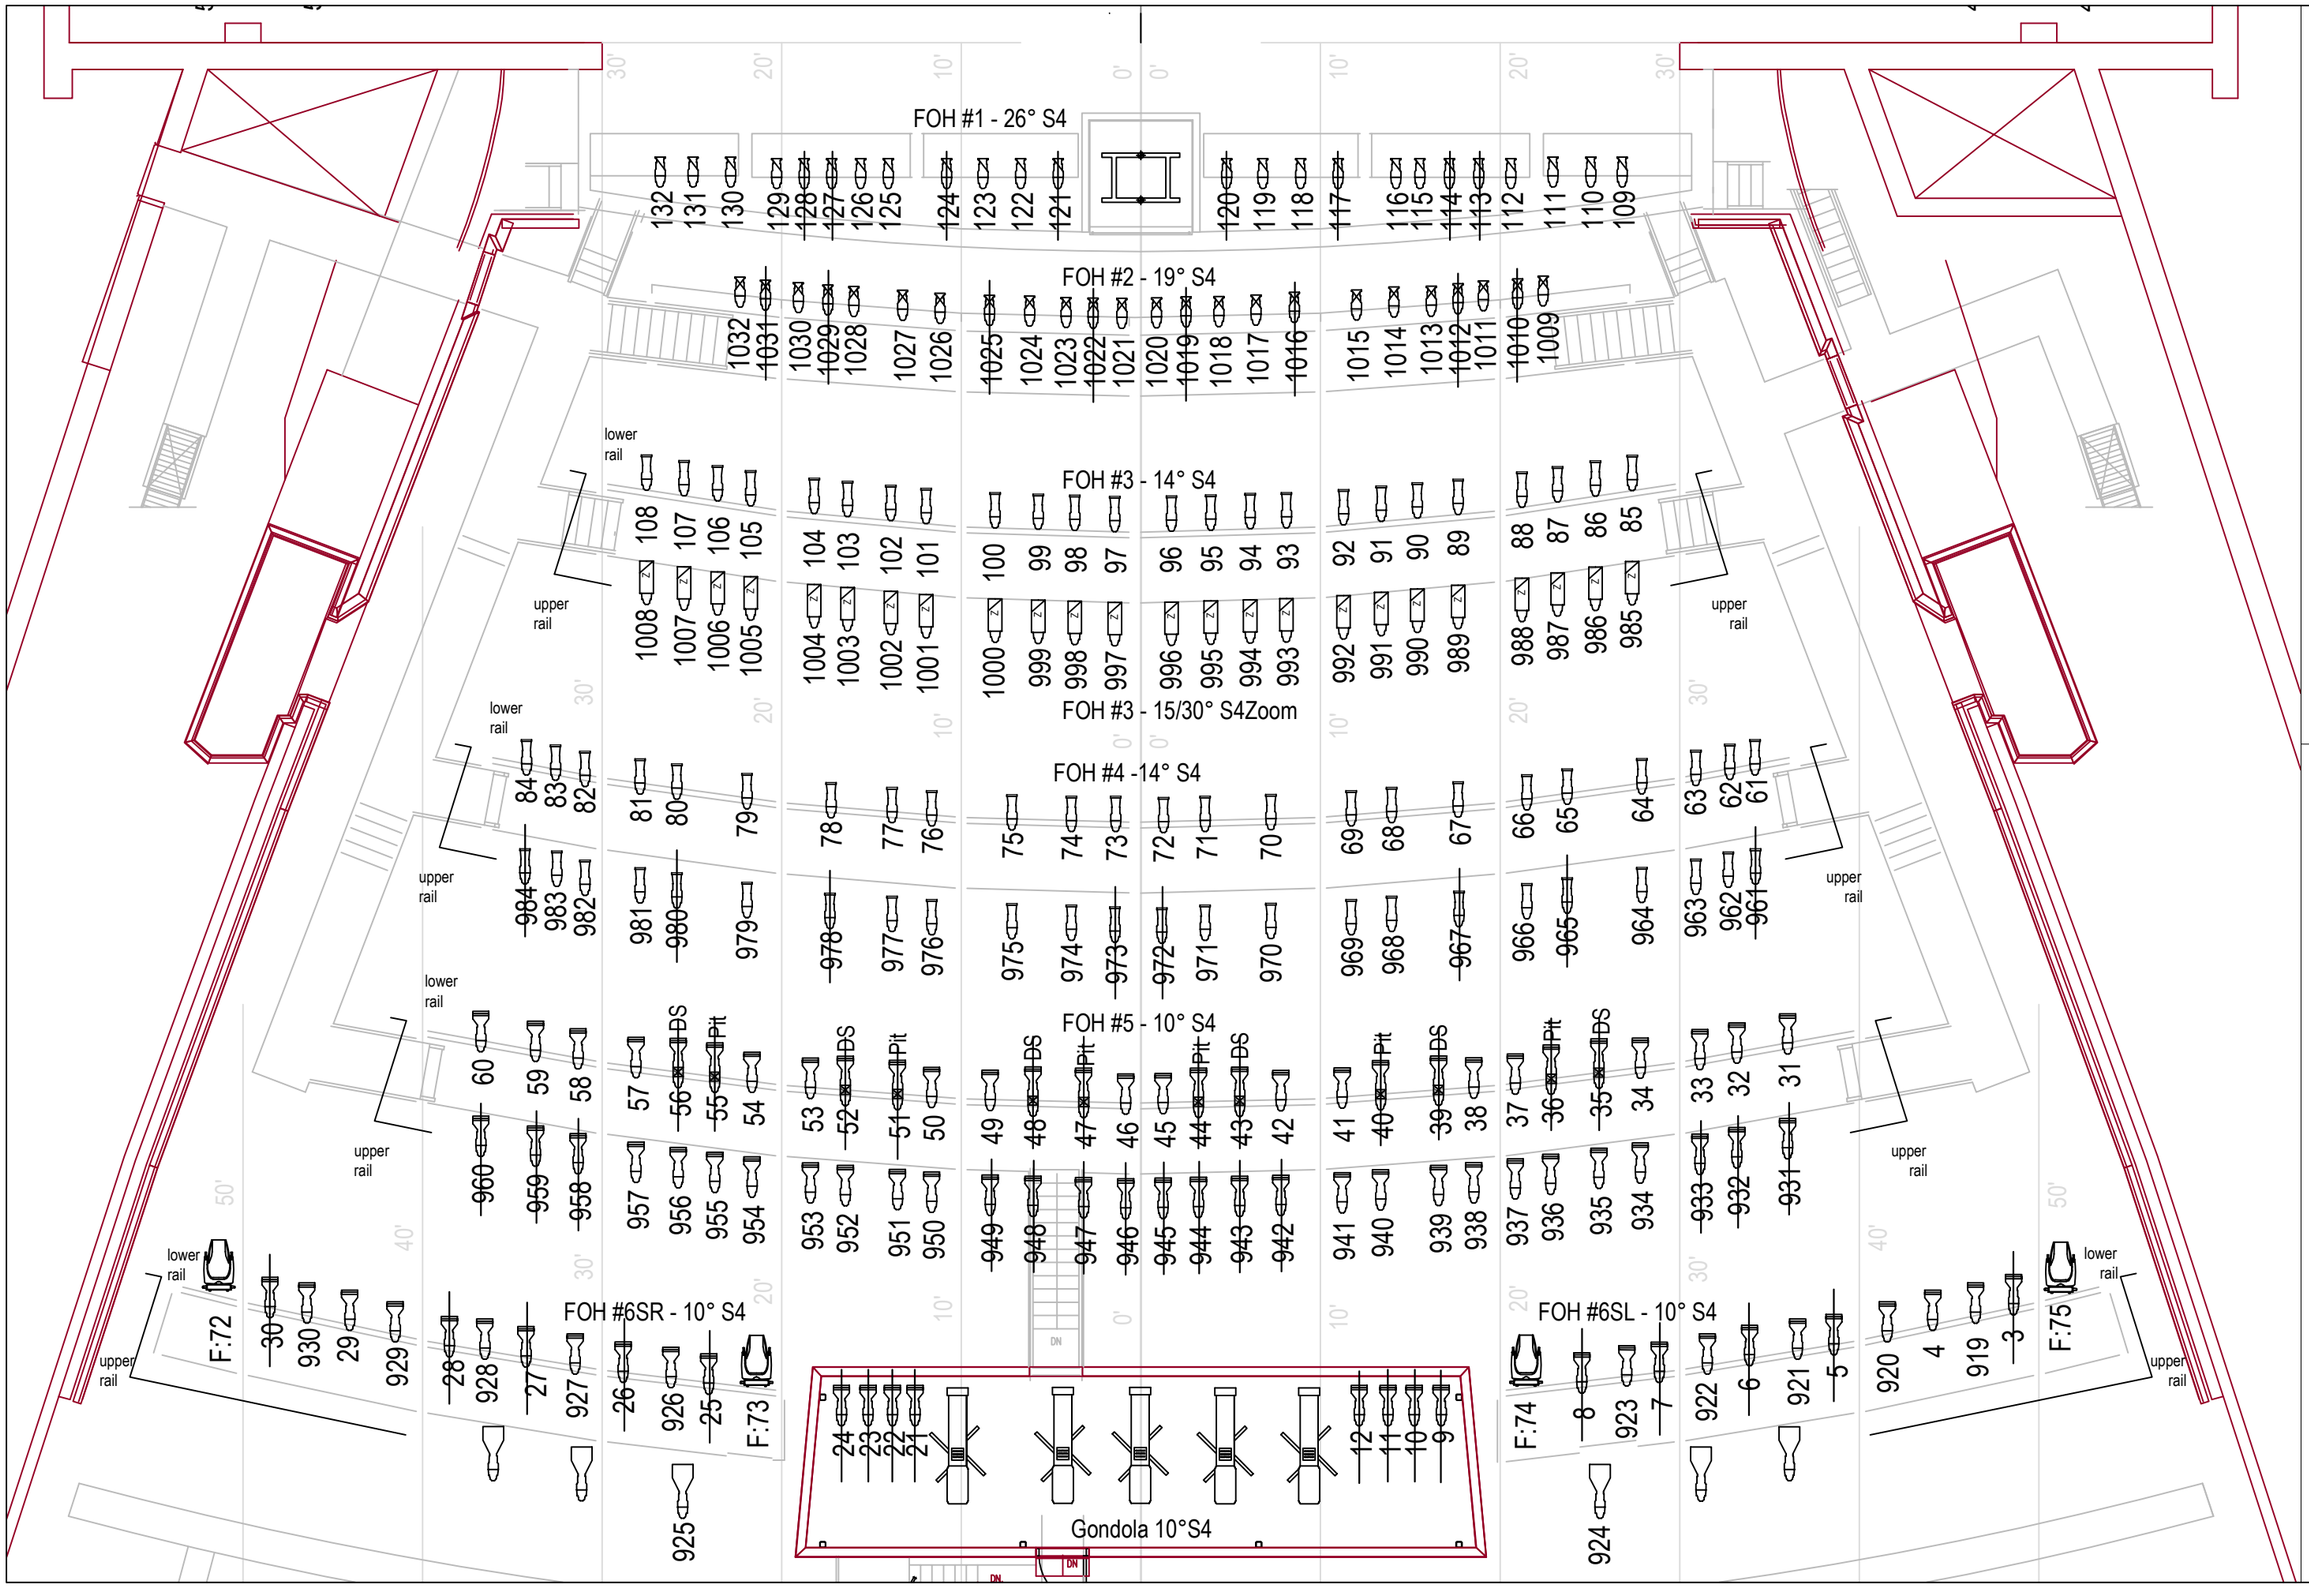

S4 5°

S4 10°

S4 10° -Sea Changer

S4 14°

S4 19°

S4 26°

S4 36°

S4-15/30° -Zoom

Halcyon Platinum

932

Dim# / Chan# | Fixture Type | Line = Focused

SOUTHERN ALBERTA JUBILEE AUDITORIUM

1415 - 14 Ave N.W.
Calgary, Alberta, T2N 1M4
Ph (403) 297-8000
FAX (403) 297-3818

Lighting House Hang
FOH Catwalks

Scale: NTS | Date: Mar. 2025

Drawn By: RH BB | Page: 1 of 2

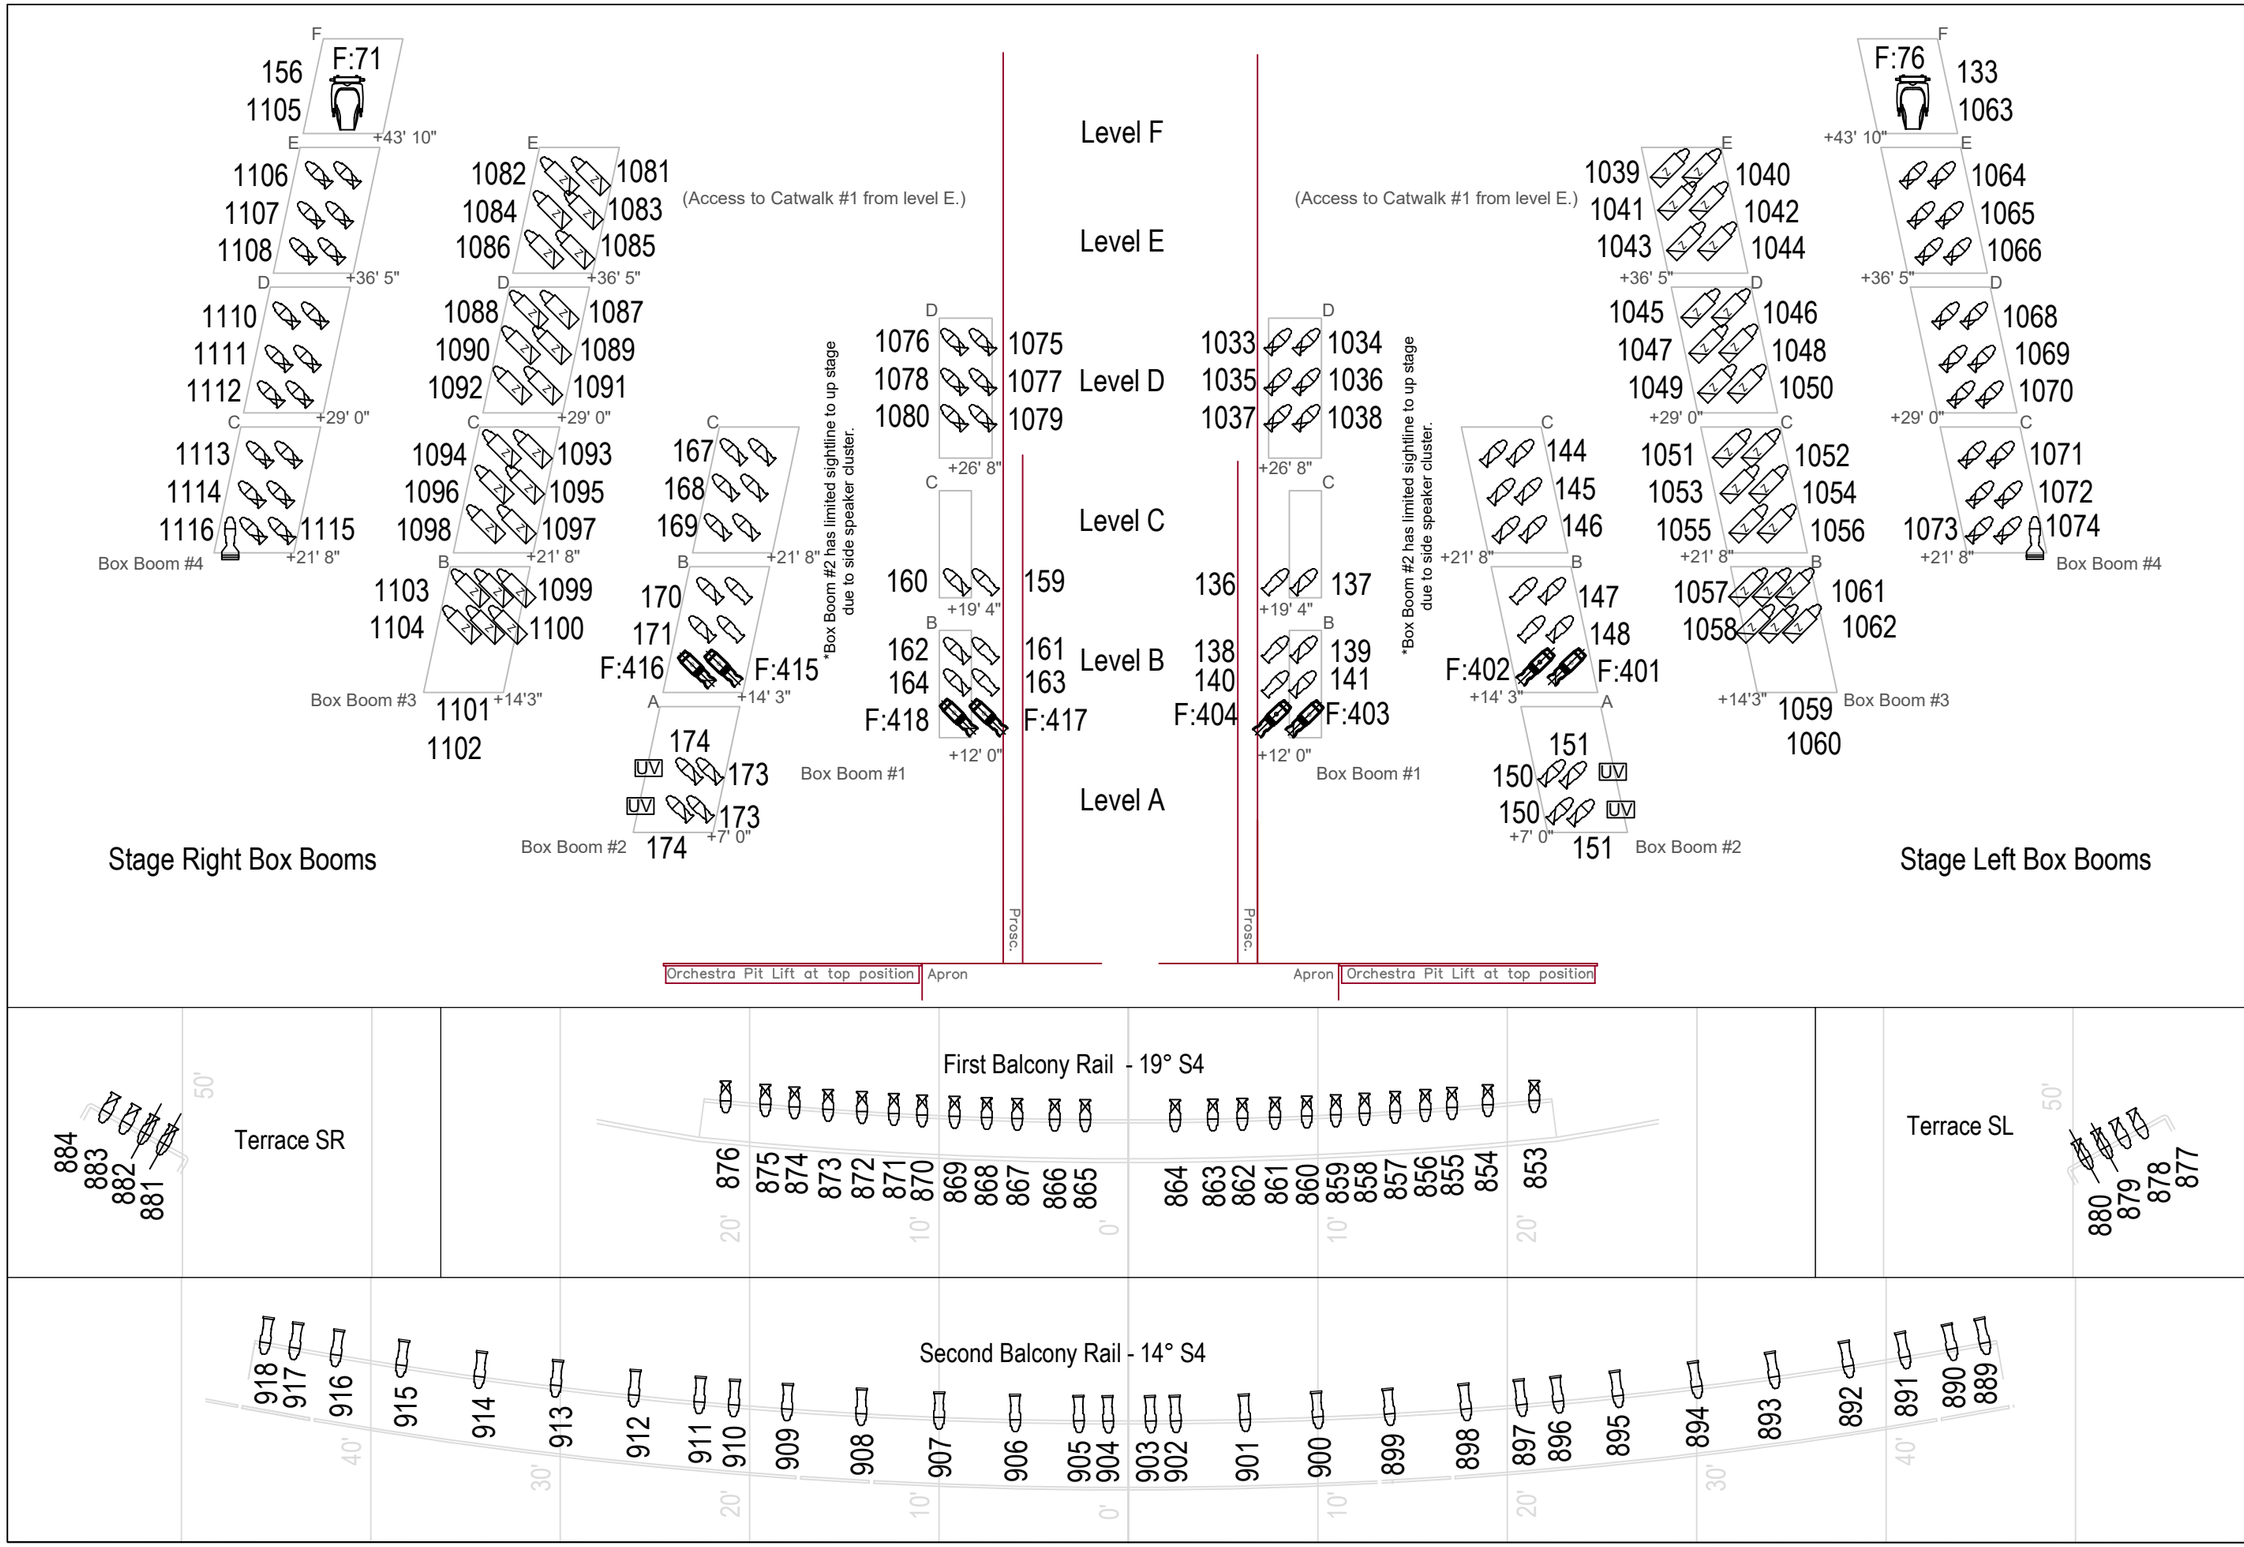

SOUTHERN ALBERTA JUBILEE AUDITORIUM
1415 - 14 Ave N.W.
Calgary, Alberta, T2N 1M4
Ph (403) 297-8000
FAX (403) 297-3818

Lighting House Hang

Box Booms & Balcony Rails

Scale: NTS
Date: Mar. 2025
Drawn By: RH BB
Page: 2 of 2